2 PROPOSED REMOTE CONSTRUCTION STAGING PLAN

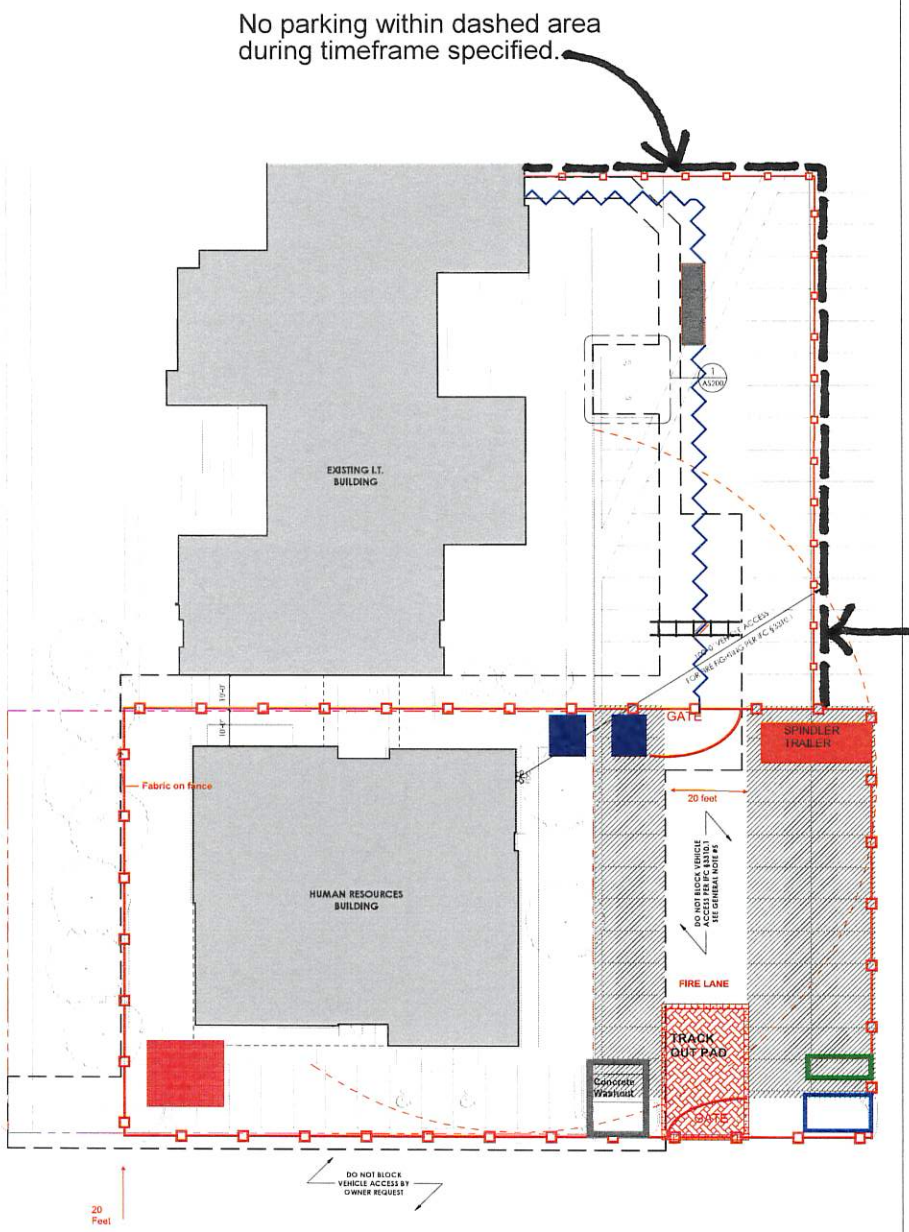

1 PROPOSED LOCAL CONSTRUCTION STAGING PLAN
1/16" = 1'-0"

GENERAL NOTES

1. SEE SHEET G001 FOR DRAWING INDEX AND GENERAL NOTES.
2. SEE SHEET G002 FOR ABBREVIATIONS.
3. DO NOT SCALE DRAWINGS.
4. CONTRACTOR / SUBCONTRACTOR SHALL VERIFY ALL DIMENSIONS AND CONDITIONS BEFORE BEGINNING WORK AND SHALL REPORT TO THE ARCHITECT ANY ERRORS, INCONSISTENCIES OR OMISSIONS BEFORE BEGINNING WORK. SEE GENERAL NOTES AND SPECIFICATIONS.
5. TEMPORARY ROADS SHALL BE CONSTRUCTED WITH A MINIMUM OF SIX INCHES REQUIRED STRUCTURAL FILL FOR PERMANENT ROADS AND ROAD BASE, OR OTHER APPROVED MATERIAL COMPLYING WITH LOCAL STANDARDS PER UFC §3310.1.3.1. TEMPORARY ROADS SHALL BE MAINTAINED UNTIL PERMANENT FIRE APPARATUS ACCESS ROADS ARE AVAILABLE PER UFC §3310.1.4. TEMPORARY OR PERMANENT FIRE DEPARTMENT ACCESS ROADS SHALL BE FUNCTIONAL BEFORE CONSTRUCTION ABOVE THE FOUNDATION BEGINS AND BEFORE AN APPRECIABLE AMOUNT OF COMBUSTIBLE CONSTRUCTION MATERIALS ARE ON SITE PER UFC §3310.1.5.

STAGING LEGEND

PROPERTY LINE

LIMIT OF DISTURBANCE

PROPOSED LOCAL CONSTRUCTION STAGING AREA

Legend

Description	Quantity	Unit
Line	2	Count
Rectangle	1	Count
Rectangle	1	Count
Rectangle	1	Count
Rectangle	1	Count
Rectangle	1	Count
Rectangle	1	Count
Rectangle	2	Count

ajc architects
703 east 1700 south
salt lake city, ut 84105
ajcarchitects.com

ARCHITECT / CONSULTANT

STATE OF UTAH
HEBER KIRK FARBERT
No. 11698-2201
LICENSED ARCHITECT

PROJECT DESCRIPTION

USU HUMAN RESOURCES BUILDING

DFCM PROJECT NO. 25308770

800 NORTH 1200 EAST
LOGAN, UTAH
84321

SHEET NAME:

PROPOSED CONSTRUCTION STAGING PLAN

REVISIONS

MARK	DATE	DESCRIPTION
1	6/20/25	PERMIT REVIEW RESPONSE 1

REVIEWED FOR CODE COMPLIANCE
THOMAS PETERSON
07/24/2025

ISSUE DATE:	07/22/2025
ISSUE TYPE:	PERMIT SET
DRAWN BY:	LL
CHECKED BY:	KR
PROJECT#:	2024-29

SHEET NUMBER:

AS100

7/24/2025 2:18:25 PM Autodesk Docs://2024-29 USU Administrative Services Building/2024-29 USU ADMINISTRATIVE SERVICES - V24.rvt